Dist	COUNTY	ROUTE	KILOMETER POST TOTAL PROJECT	SHEET No.	TOTAL SHEETS
08	SBd	215 259	10.4/14.4 0.0/2.4	1	247

INDEX OF SHEETS

SHEET	TITLE
TITLE SHEET	
CS-1 TO CS-10	CONSTRUCTION AREA SIGNS
SC-1 TO SC-8	STAGE CONSTRUCTION INDEX
SC-9 TO SC-198	STAGE CONSTRUCTION AND TRAFFIC HANDLING
SCQ-1 TO SCQ-5	STAGE CONSTRUCTION QUANTITIES
TH-1 TO TH-7	TRAFFIC HANDLING PLAN
DE-1 TO DE-18	DETOUR PLAN
DEQ-1 TO DEQ-2	DETOUR QUANTITIES

STATE OF CALIFORNIA

DEPARTMENT OF TRANSPORTATION

PROJECT PLANS FOR CONSTRUCTION ON

STATE HIGHWAY

IN SAN BERNARDINO COUNTY
IN SAN BERNARDINO
ON ROUTE 215 FROM 0.2 km SOUTH OF REDLANDS LOOP OH TO 0.7 km NORTH OF 16TH STREET OC AND ON ROUTE 259 FROM 0.9 km NORTH OF BASELINE ST OC TO HIGHLAND AVENUE OC

TO BE SUPPLEMENTED BY STANDARD PLANS DATED JULY 2004

VOLUME III OF III

ADDENDA INCLUDED

LOCATION MAP

Caltrans

NO SCALE

Caltrans Metric

BEGIN CONSTRUCTION
STA 104+20 KP 10.4
PM 6.45

END CONSTRUCTION
STA 143+69.586 KP 14.4
PM 8.93

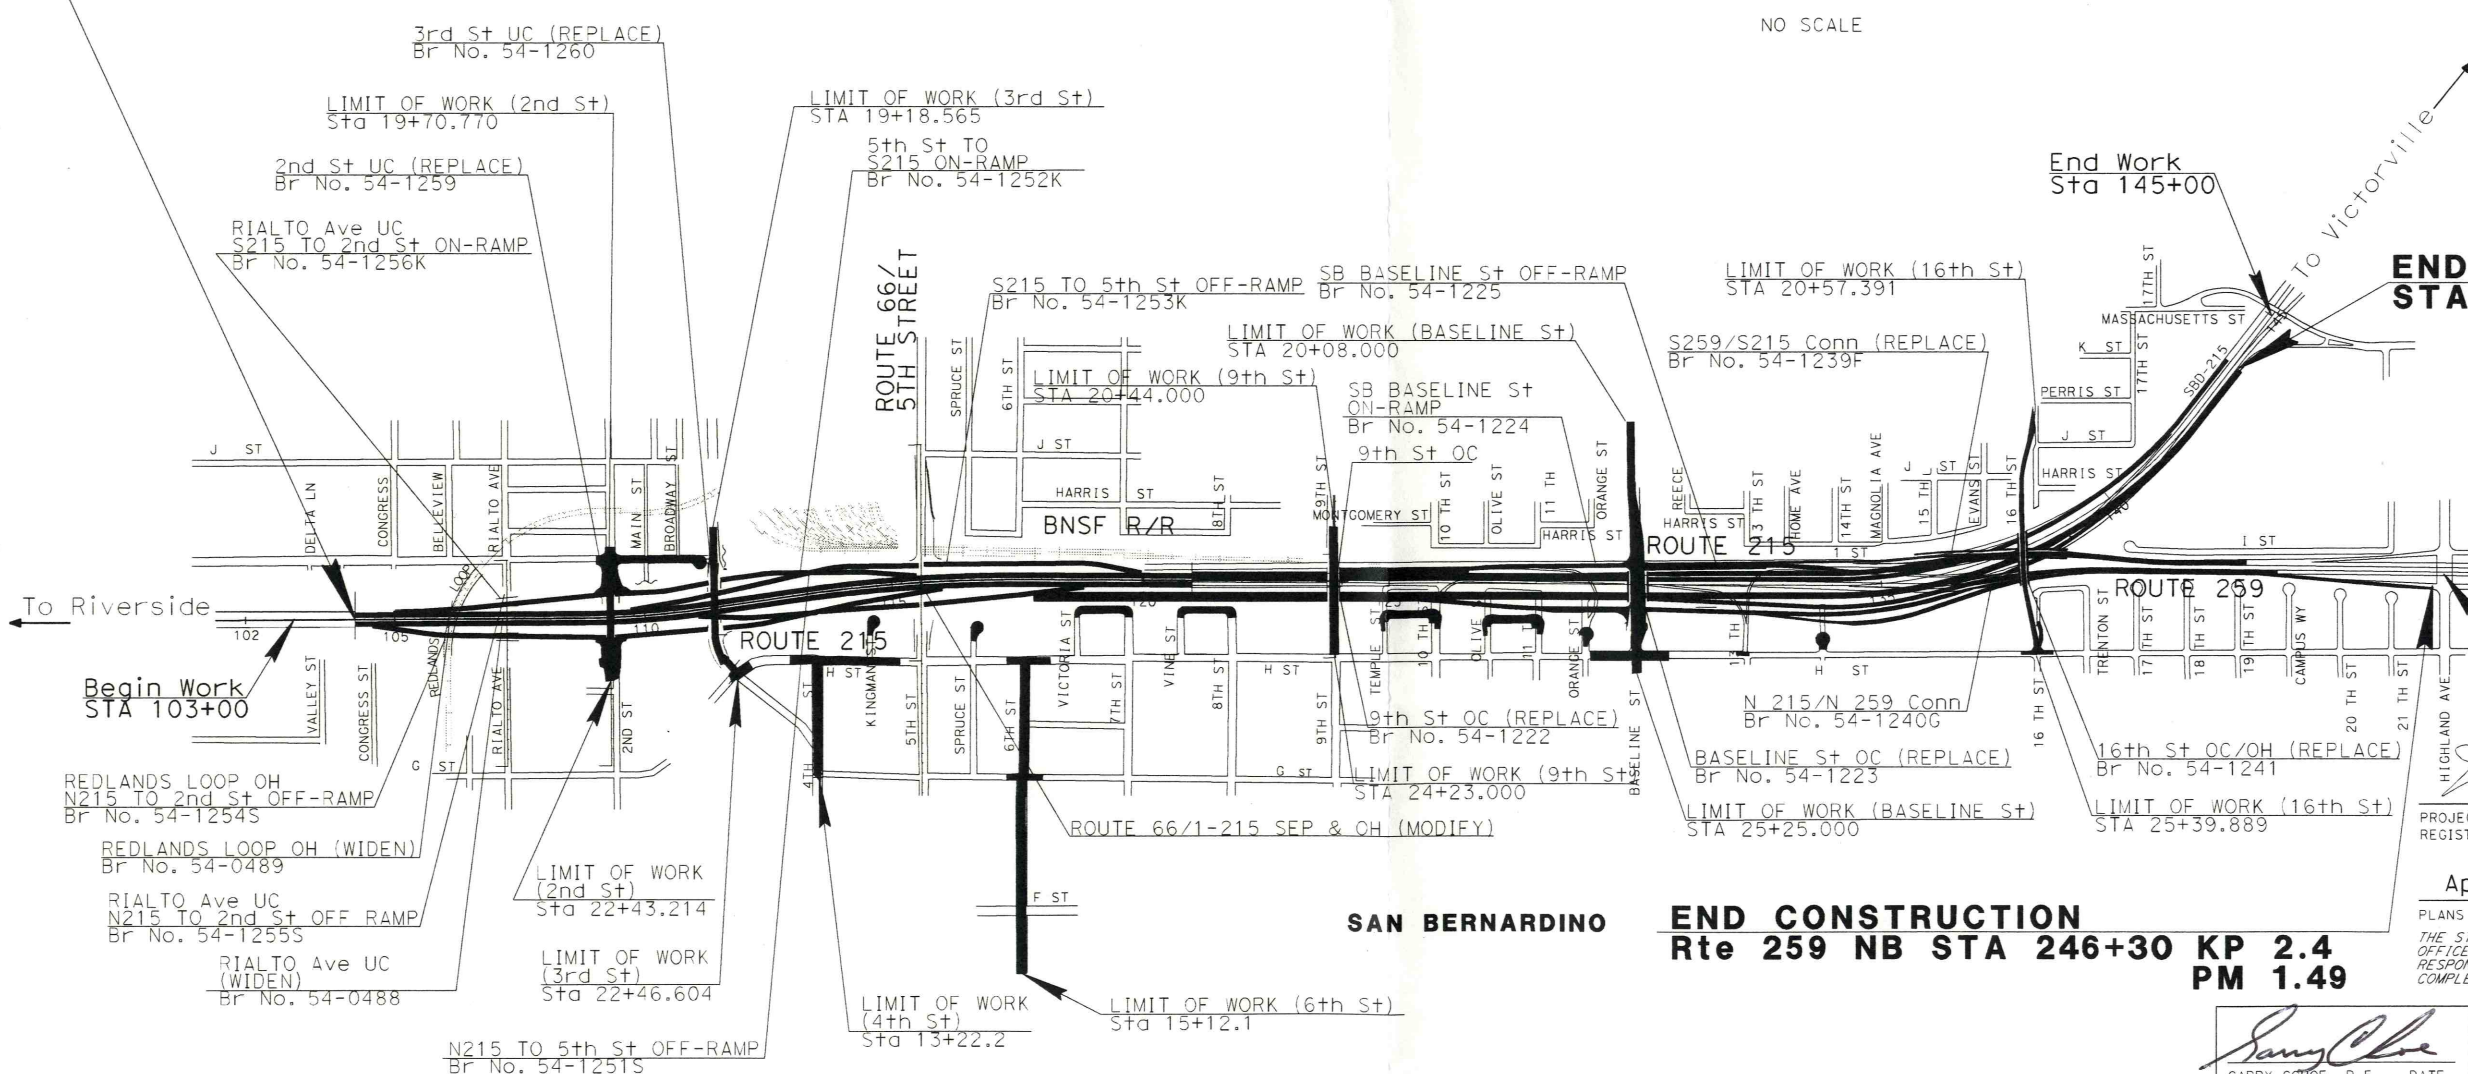

SAN BERNARDINO

END CONSTRUCTION
Rte 259 NB STA 246+30 KP 2.4
PM 1.49

THE CONTRACTOR SHALL POSSESS THE CLASS (OR CLASSES) OF LICENSE AS SPECIFIED IN THE "NOTICE TO CONTRACTORS."

REGISTERED PROFESSIONAL ENGINEER
GARRY G. COHOE
No. 46560
Exp: 8/30/11
CIVIL
STATE OF CALIFORNIA

PROJECT ENGINEER
REGISTERED CIVIL ENGINEER
04/17/09
DATE

REGISTERED PROFESSIONAL ENGINEER
JAMES M. FABER
No. C45668
Exp. 12/31/10
CIVIL
STATE OF CALIFORNIA

April 17, 2009
PLANS APPROVAL DATE

THE STATE OF CALIFORNIA OR ITS OFFICERS OR AGENTS SHALL NOT BE RESPONSIBLE FOR THE ACCURACY OR COMPLETENESS OF SCANNED COPIES OF THIS PLAN SHEET.

GARRY COHOE, P.E. DATE
SANBAG DESIGNATED ENGINEER

SAN BERNARDINO ASSOCIATED GOVERNMENTS
1170 W. 3RD STREET
SAN BERNARDINO, CA 92410

LIM & NASCIMENTO ENGINEERING CORPORATION
1887 BUSINESS CENTER DR. STE 6
SAN BERNARDINO, CA 92408

CONTRACT No. 08-0071V4

Federal/Local Projects No.: ESPLN-6053(080) PNRSCML-6053(081)

APPROVED AS TO IMPACT ON STATE FACILITIES AND CONFORMANCE WITH APPLICABLE STATE STANDARDS AND PRACTICES AND THAT TECHNICAL OVERSIGHT WAS PERFORMED.

CALTRANS DESIGN OVERSIGHT APPROVAL
JON BUMPS
DATE SIGNED 4-16-09

CONSULTANT DESIGN ENGINEER
JAMES M. FABER
REGISTRATION No. C41849
LICENSE Exp DATE 3-31-10

LAST REVISION 04-17-09
DATE PLOTTED => 6/19/2009
TIME PLOTTED => 3:08:20 PM