I-15/I-215 FREEWAY TO FREEWAY INTERCHANGE
ALTERNATIVE 3

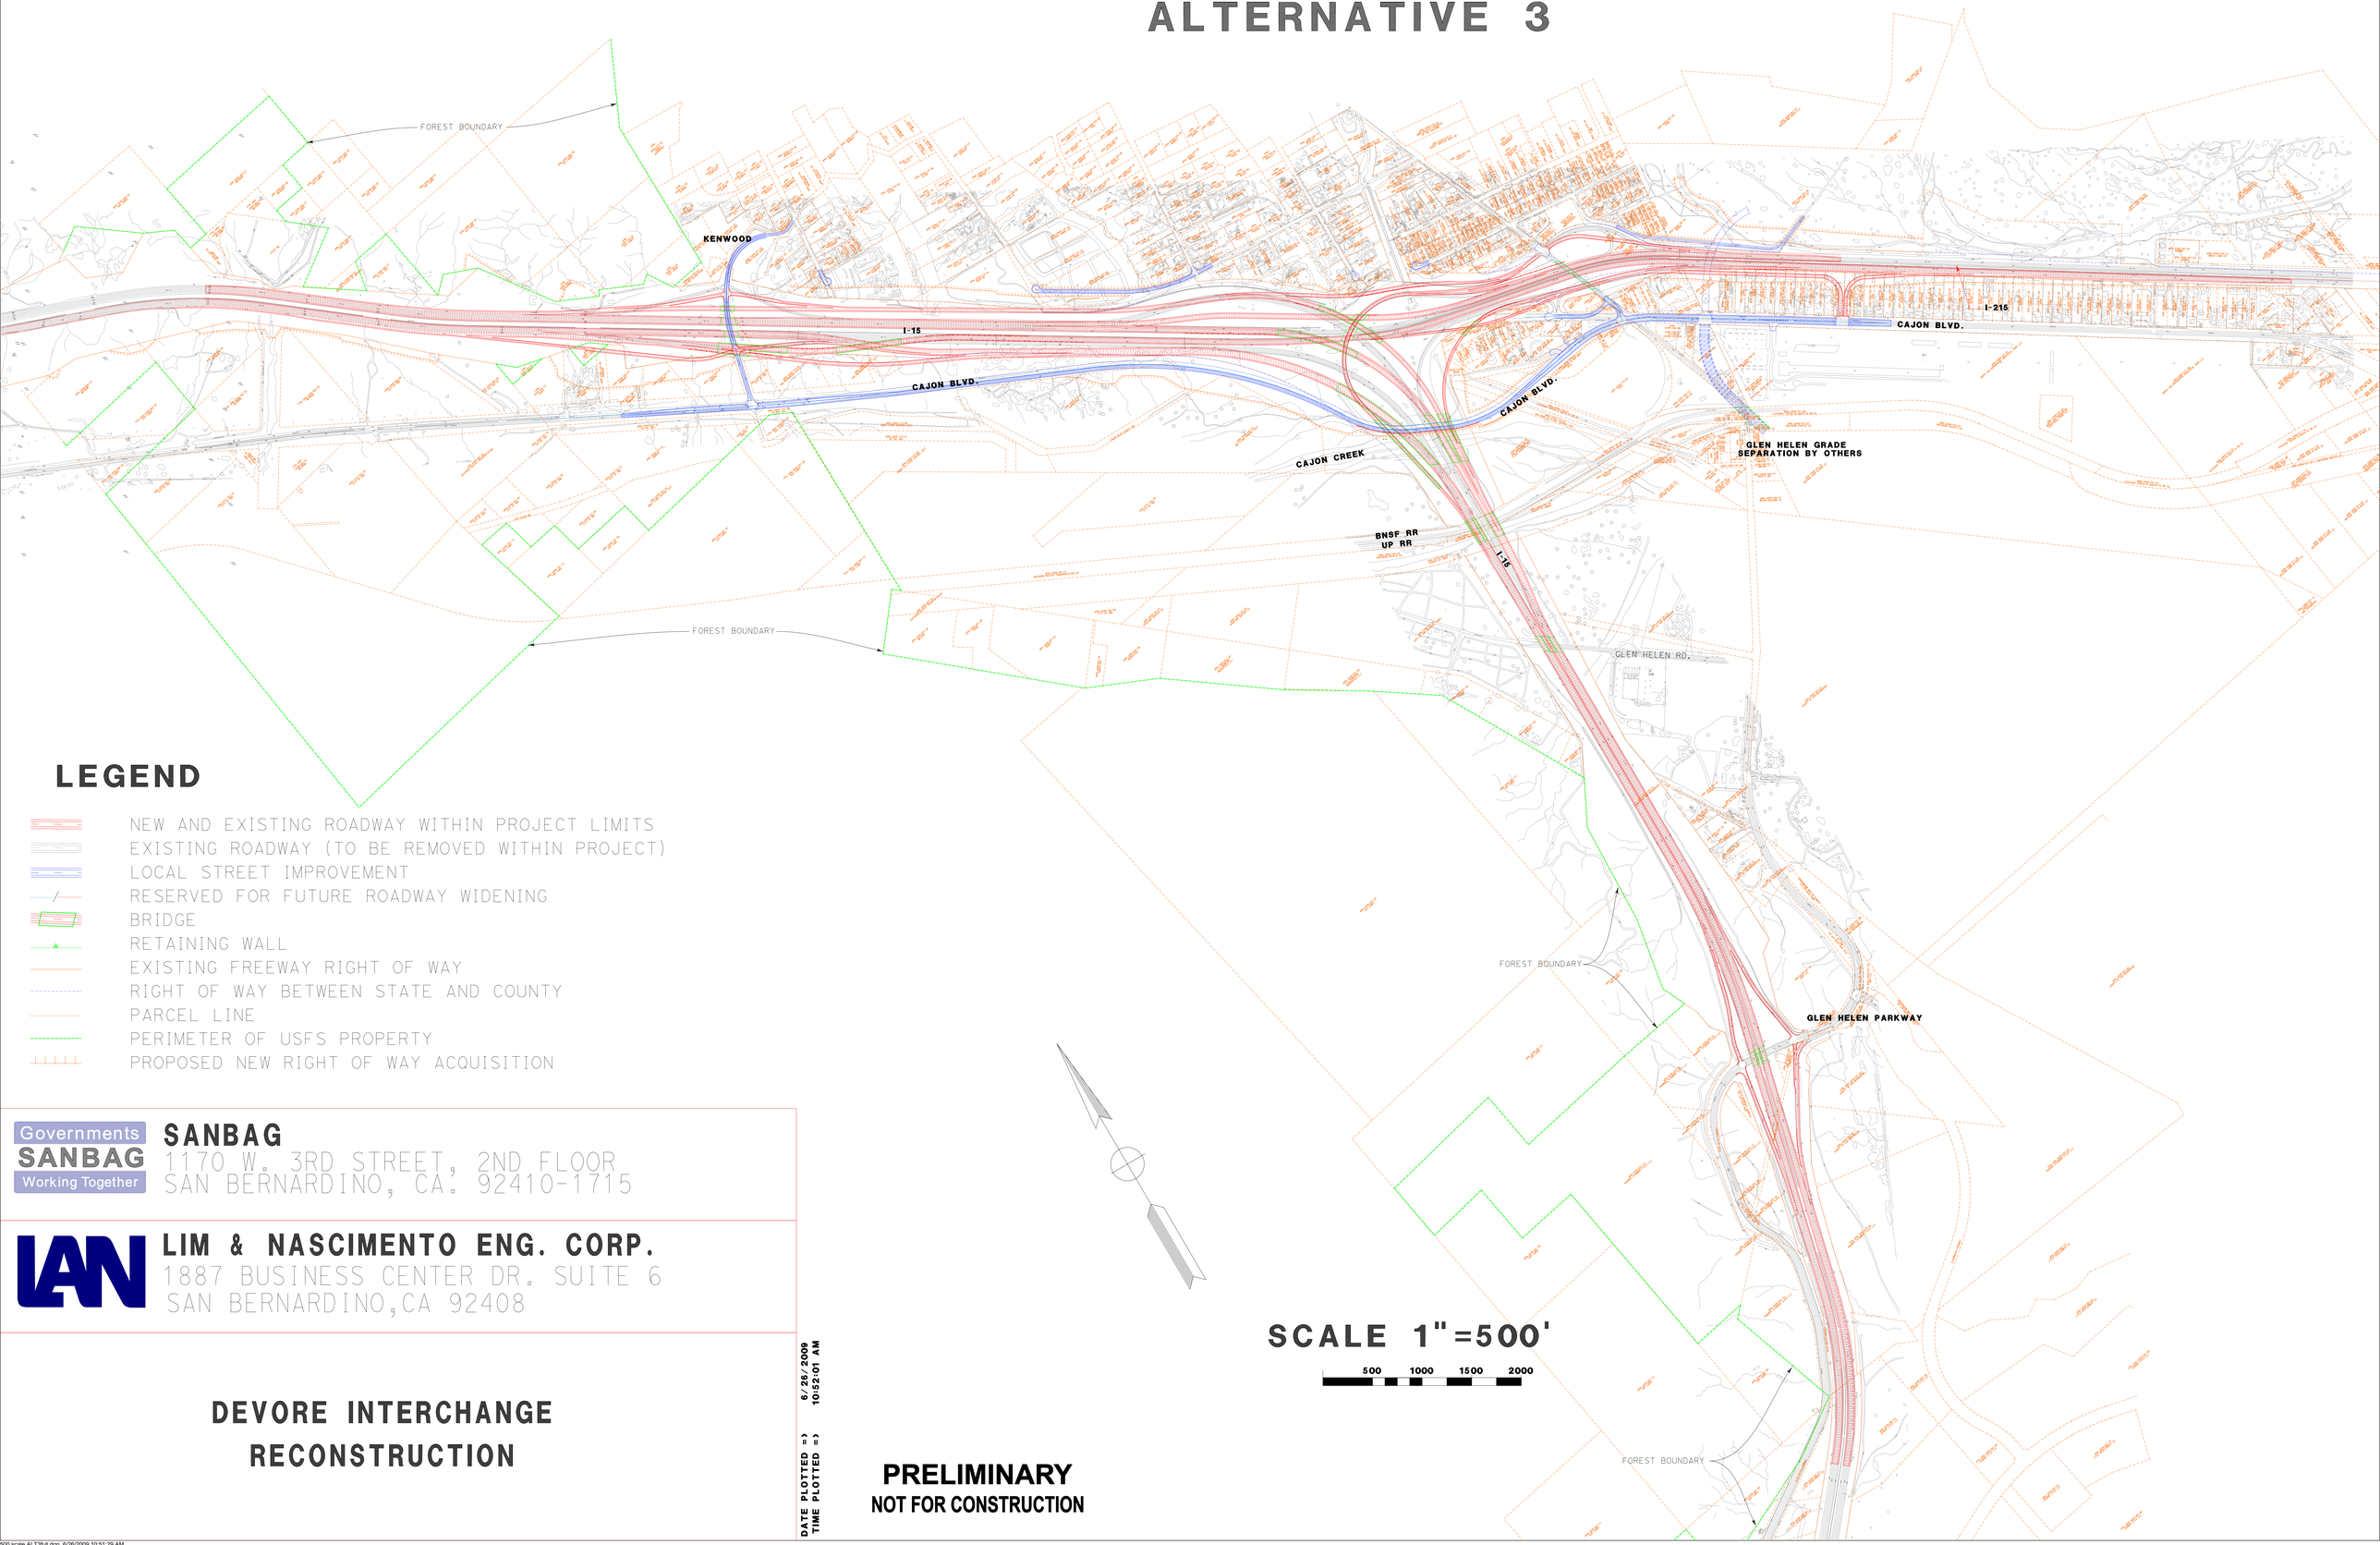

LEGEND

- NEW AND EXISTING ROADWAY WITHIN PROJECT LIMITS
- EXISTING ROADWAY (TO BE REMOVED WITHIN PROJECT)
- LOCAL STREET IMPROVEMENT
- RESERVED FOR FUTURE ROADWAY WIDENING
- BRIDGE
- RETAINING WALL
- EXISTING FREEWAY RIGHT OF WAY
- RIGHT OF WAY BETWEEN STATE AND COUNTY
- PARCEL LINE
- PERIMETER OF USFS PROPERTY
- PROPOSED NEW RIGHT OF WAY ACQUISITION

Governments SANBAG Working Together

SANBAG
1170 W. 3RD STREET, 2ND FLOOR
SAN BERNARDINO, CA. 92410-1715

LIM & NASCIMENTO ENG. CORP.
1887 BUSINESS CENTER DR. SUITE 6
SAN BERNARDINO,CA 92408

SCALE 1"=500'

500 1000 1500 2000

DEVORE INTERCHANGE RECONSTRUCTION

DATE PLOTTED => 6/26/2009
TIME PLOTTED => 10:52:01 AM

PRELIMINARY
NOT FOR CONSTRUCTION

500 scale ALT3full.dgn 6/26/2009 10:51:29 AM