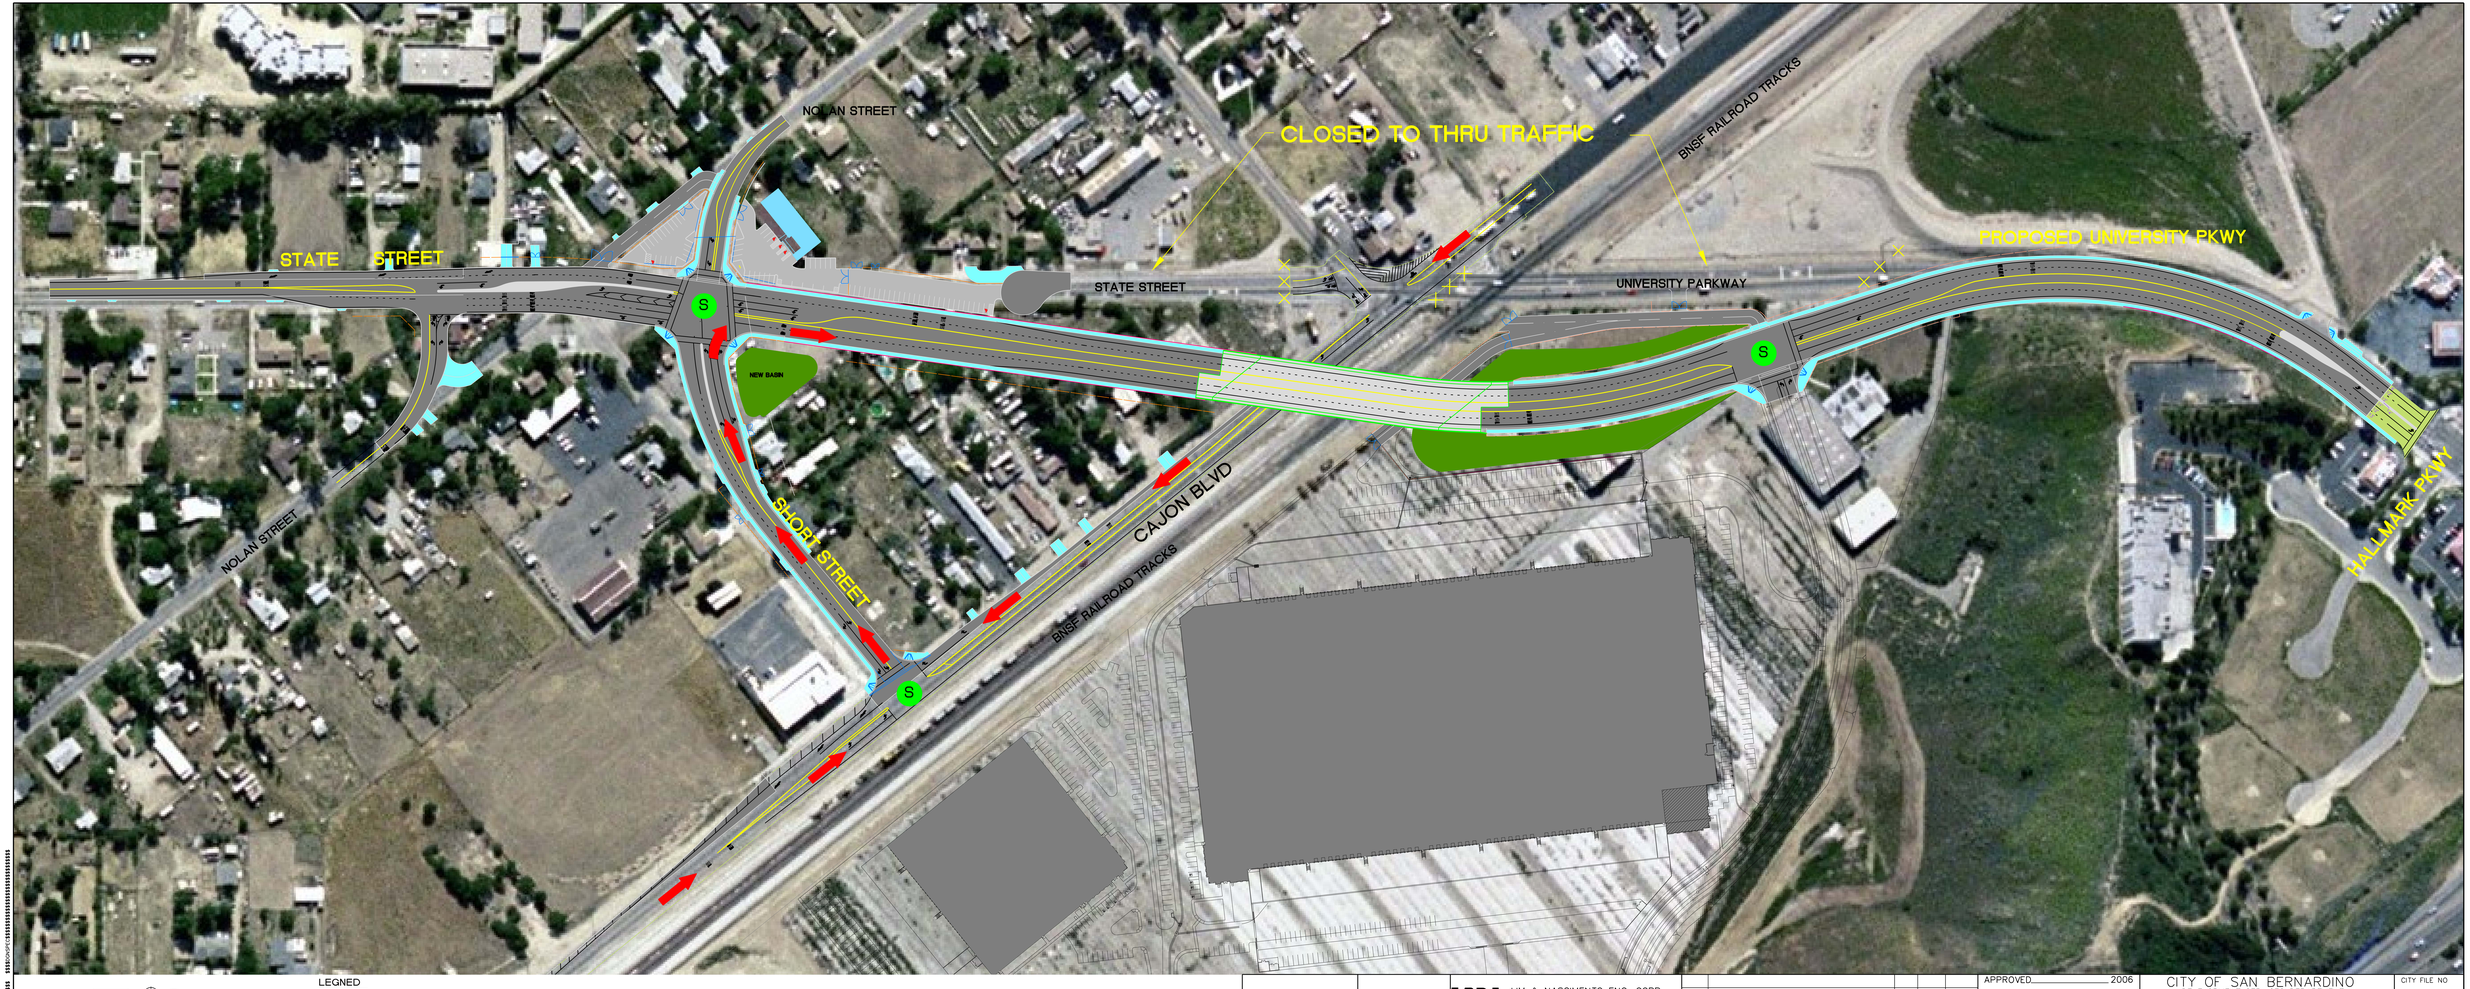

LEGNED

METER

FEET

SCALE

RETAINING WALL
PROPOSED FENCE
PROPOSED RIGHT-OF-WAY
PROPOSED BRIDGE

PROPOSED SIDEWALK + DWY
PROPOSED RAISED MEDIAN
S NEW SIGNALIZED INTERSECTION

PROPOSED ROADWAY IMPROVEMENT + STRIPING
NEW STRIPING WORK ONLY

Underground Service Alert
Call: TOLL FREE
1-800
422-4133
TWO WORKING DAYS BEFORE YOU DIG

LAN
LIM & NASCIMENTO ENG. CORP.
1887 BUSINESS CENTER DR. SUITE 6
SAN BERNARDINO,CA 92408

JAMES FABER R.C.E. 45668
MY LICENSE EXPIRES 12-31-06

DATE

LAN ENG JOB NO. SNBG0201

MARK	REVISIONS	BY	APPR.	DATE

APPROVED _____ 2006

MARK A. LANCASTER, CITY OF SAN BERNARDINO
DEVELOPMENT SERVICES DEPARTMENT-PUBLIC WORKS/ENGINEERING
REGISTERED CIVIL ENGINEER NO. _____
MY LICENSE EXPIRES _____

DRAWN BY:
CHECKED BY:
RECOMMENDED BY:

CITY OF SAN BERNARDINO
DEVELOPMENT SERVICES DEPARTMENT

STATE STREET / UNIVERSITY
PARKWAY GRADE SEPARATION

PROPOSED PROJECT CONDITION
AFTER IMPROVEMENT

CITY FILE NO. _____
DRAWING NO. _____
SHEET ____ OF ____ SHEETS