I-15/I-215 FREEWAY TO FREEWAY INTERCHANGE
ALTERNATIVE 2

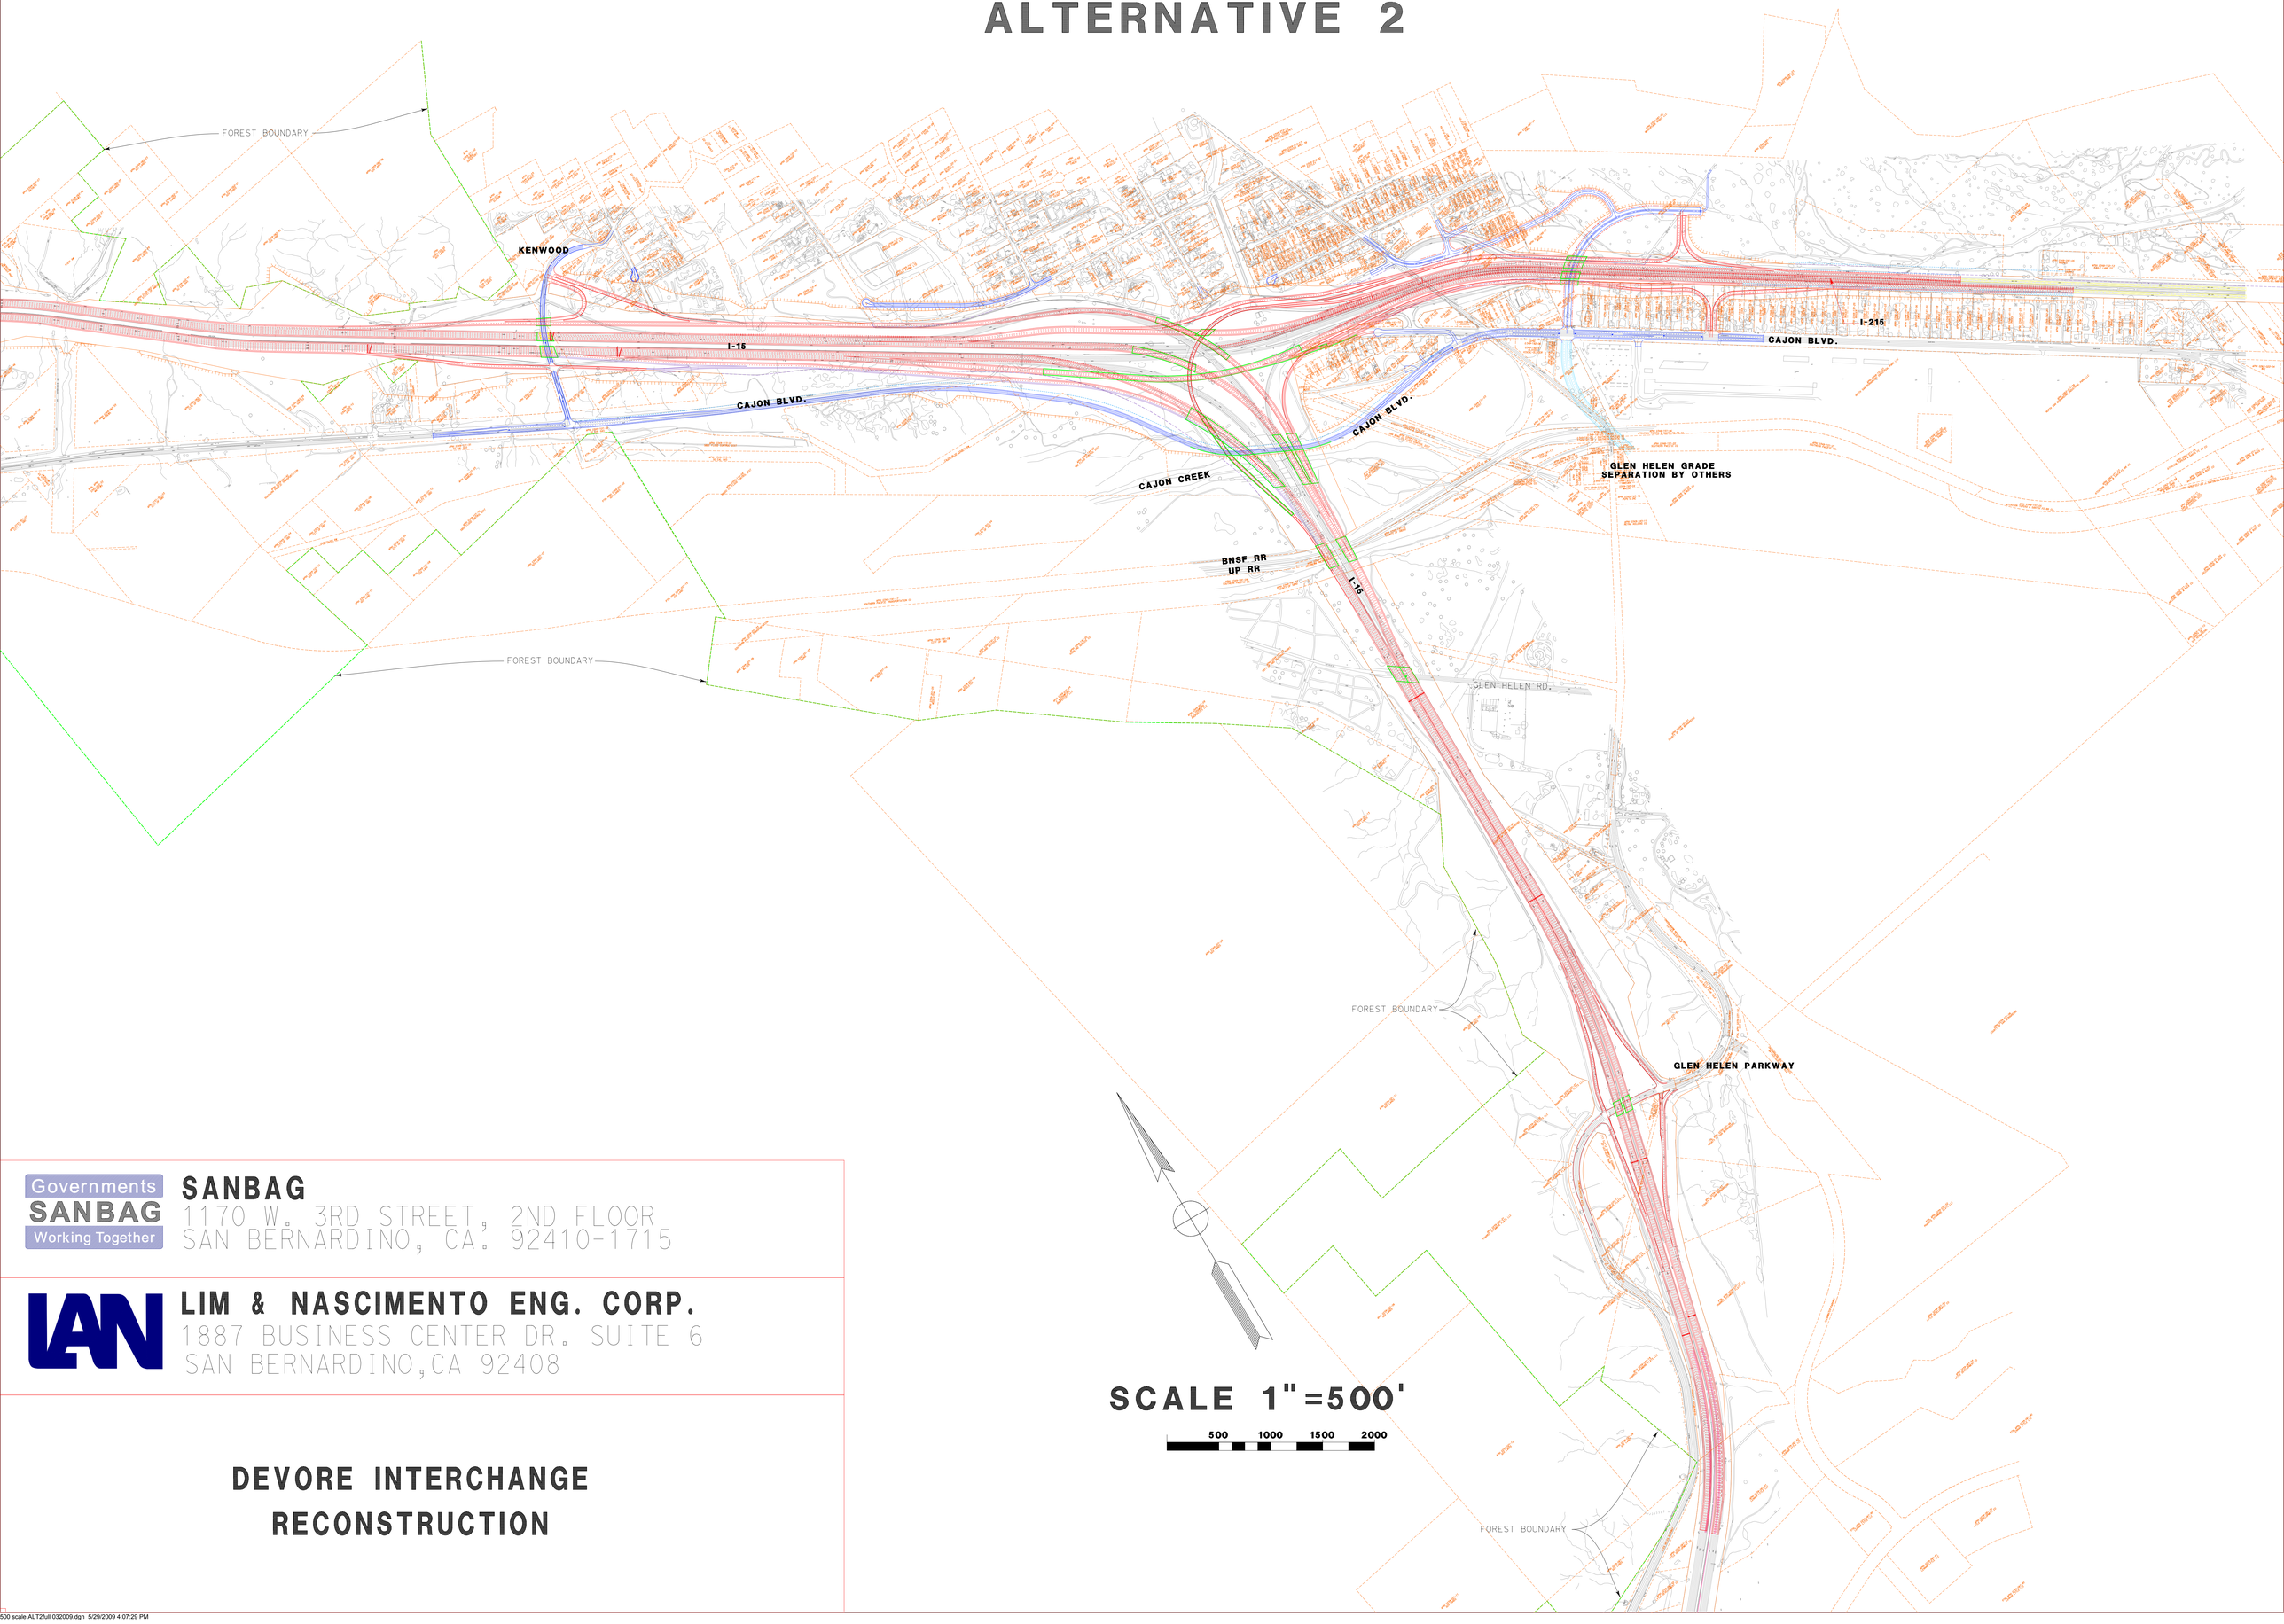

Governments SANBAG Working Together

SANBAG
1170 W. 3RD STREET, 2ND FLOOR
SAN BERNARDINO, CA. 92410-1715

LIM & NASCIMENTO ENG. CORP.
1887 BUSINESS CENTER DR. SUITE 6
SAN BERNARDINO,CA 92408

DEVORE INTERCHANGE RECONSTRUCTION

500 scale ALT2full 032009.dgn 5/29/2009 4:07:29 PM