I-15/I-215 FREEWAY TO FREEWAY INTERCHANGE
ALTERNATIVE 5

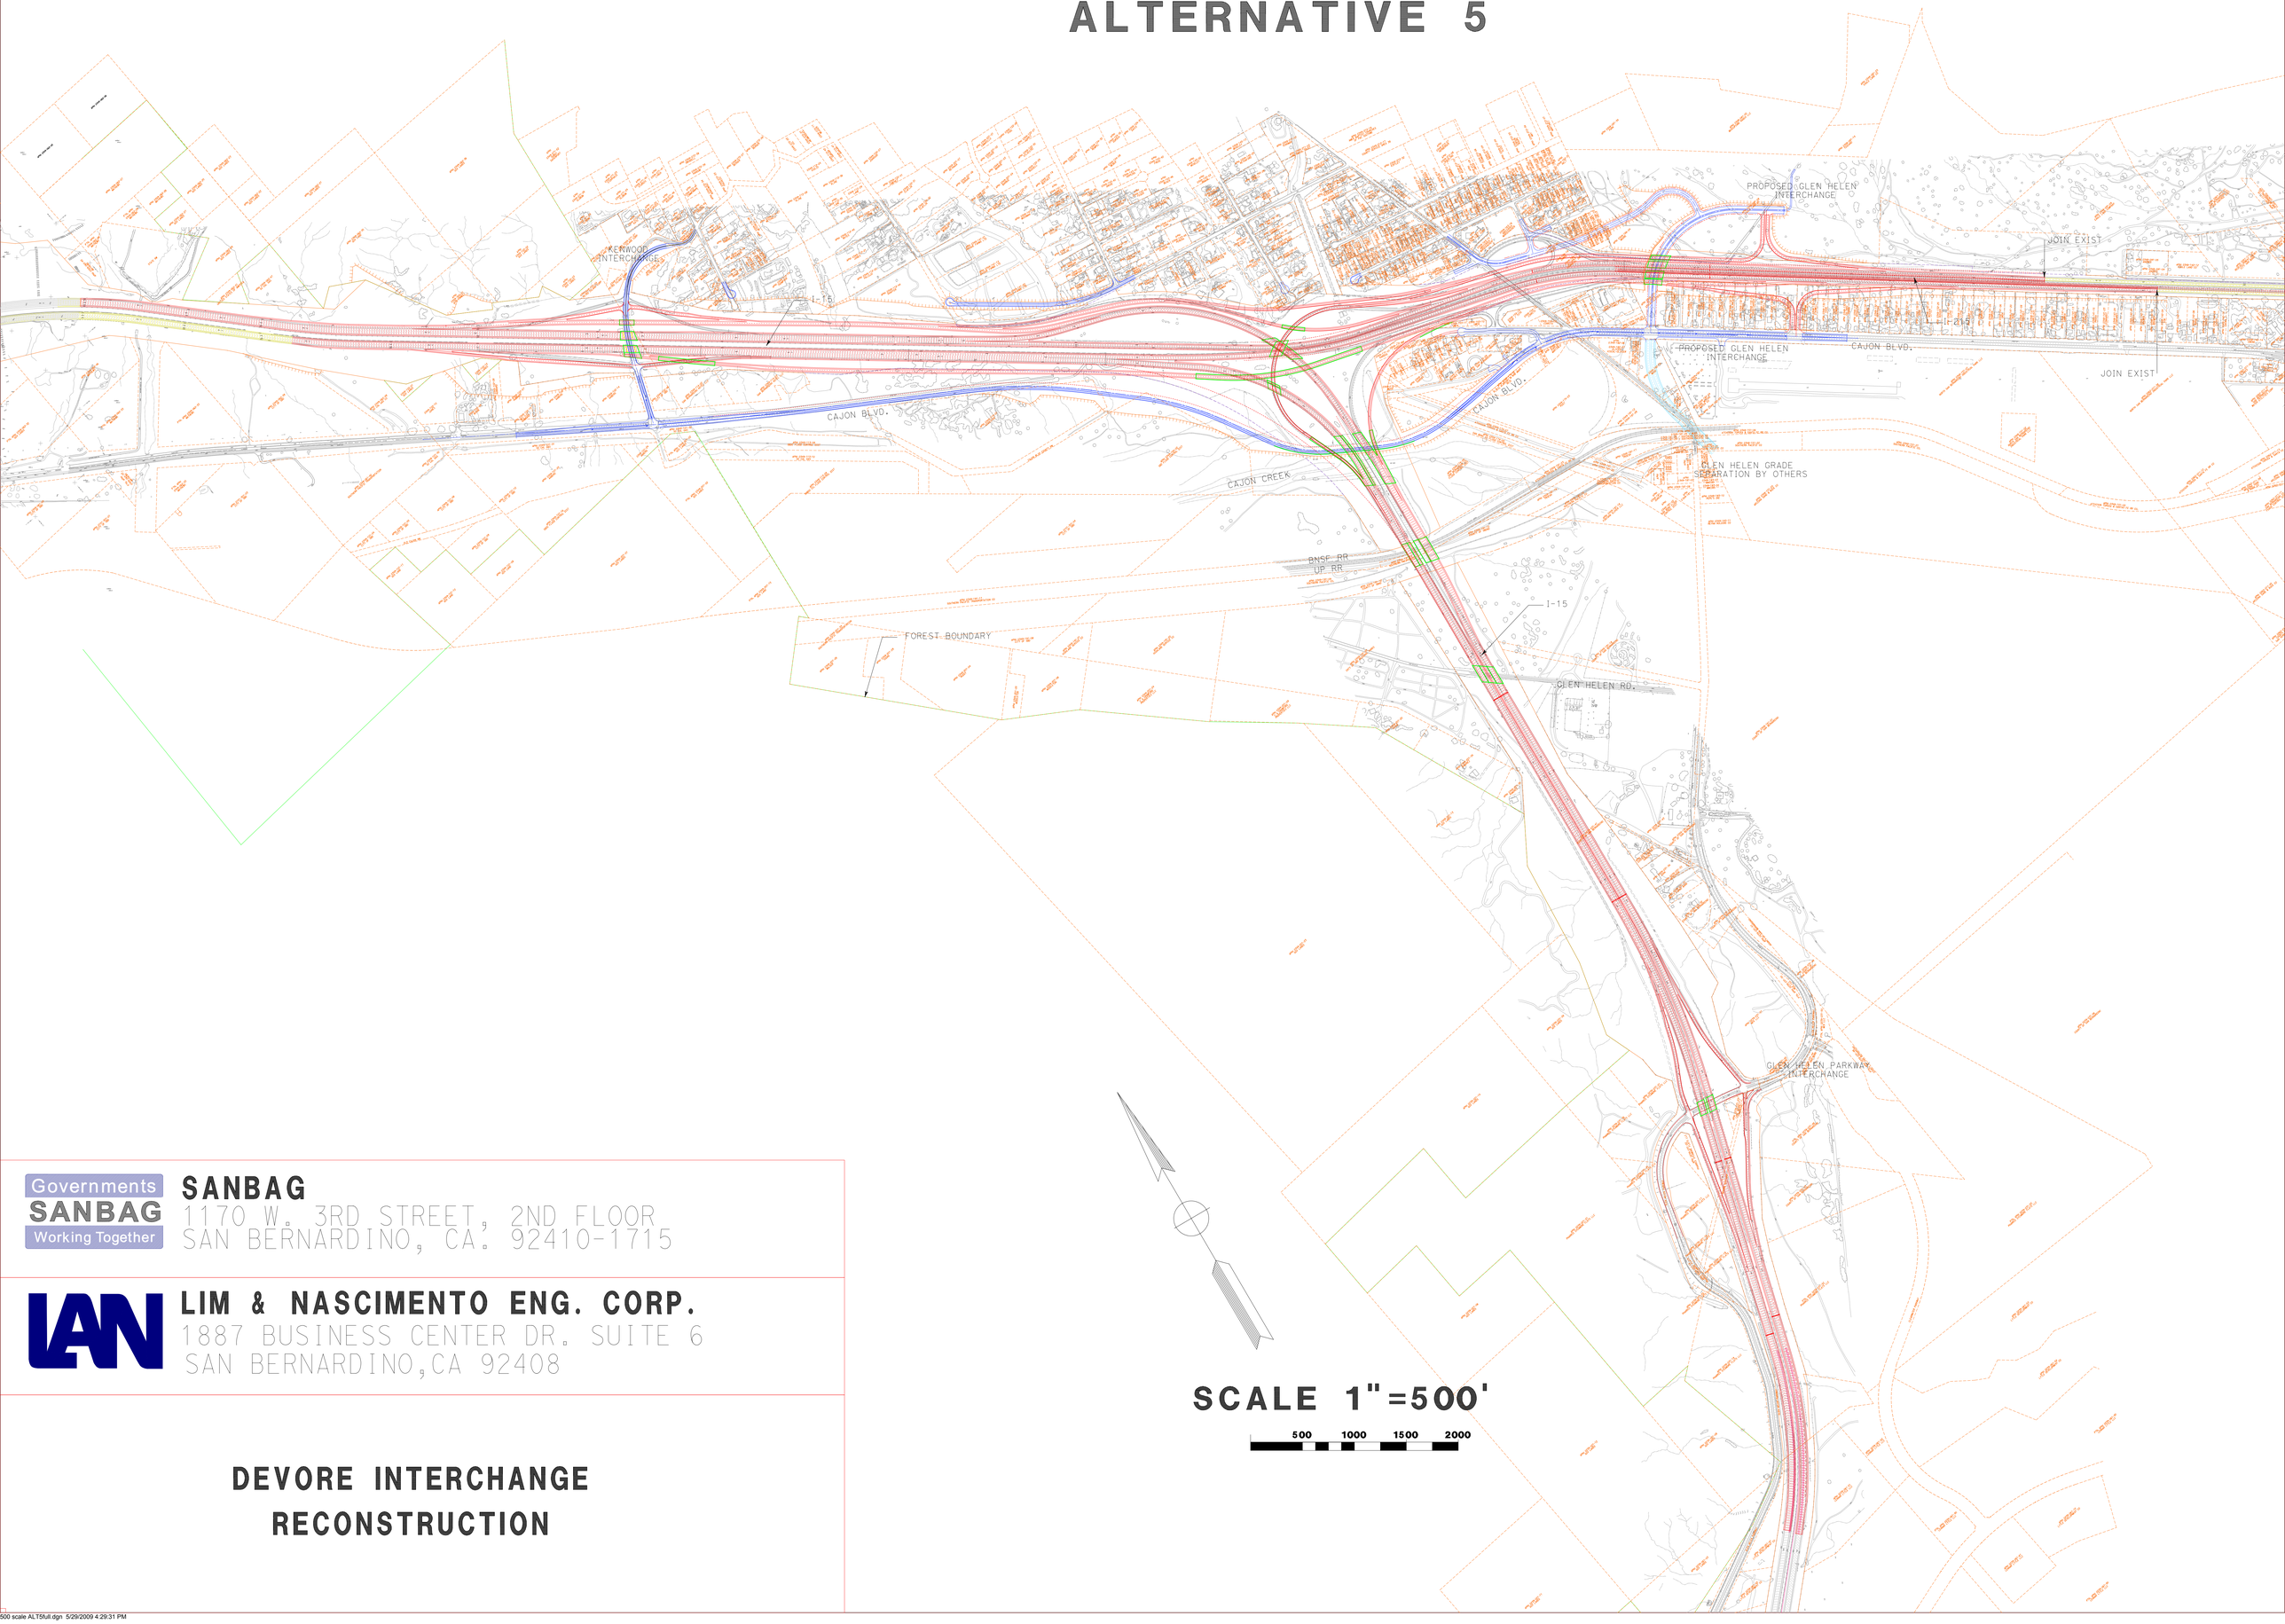

SCALE 1"=500'

500 1000 1500 2000

Governments SANBAG Working Together

SANBAG
1170 W. 3RD STREET, 2ND FLOOR
SAN BERNARDINO, CA. 92410-1715

LIM & NASCIMENTO ENG. CORP.
1887 BUSINESS CENTER DR. SUITE 6
SAN BERNARDINO,CA 92408

DEVORE INTERCHANGE RECONSTRUCTION

500 scale ALT5full.dgn 5/29/2009 4:29:31 PM